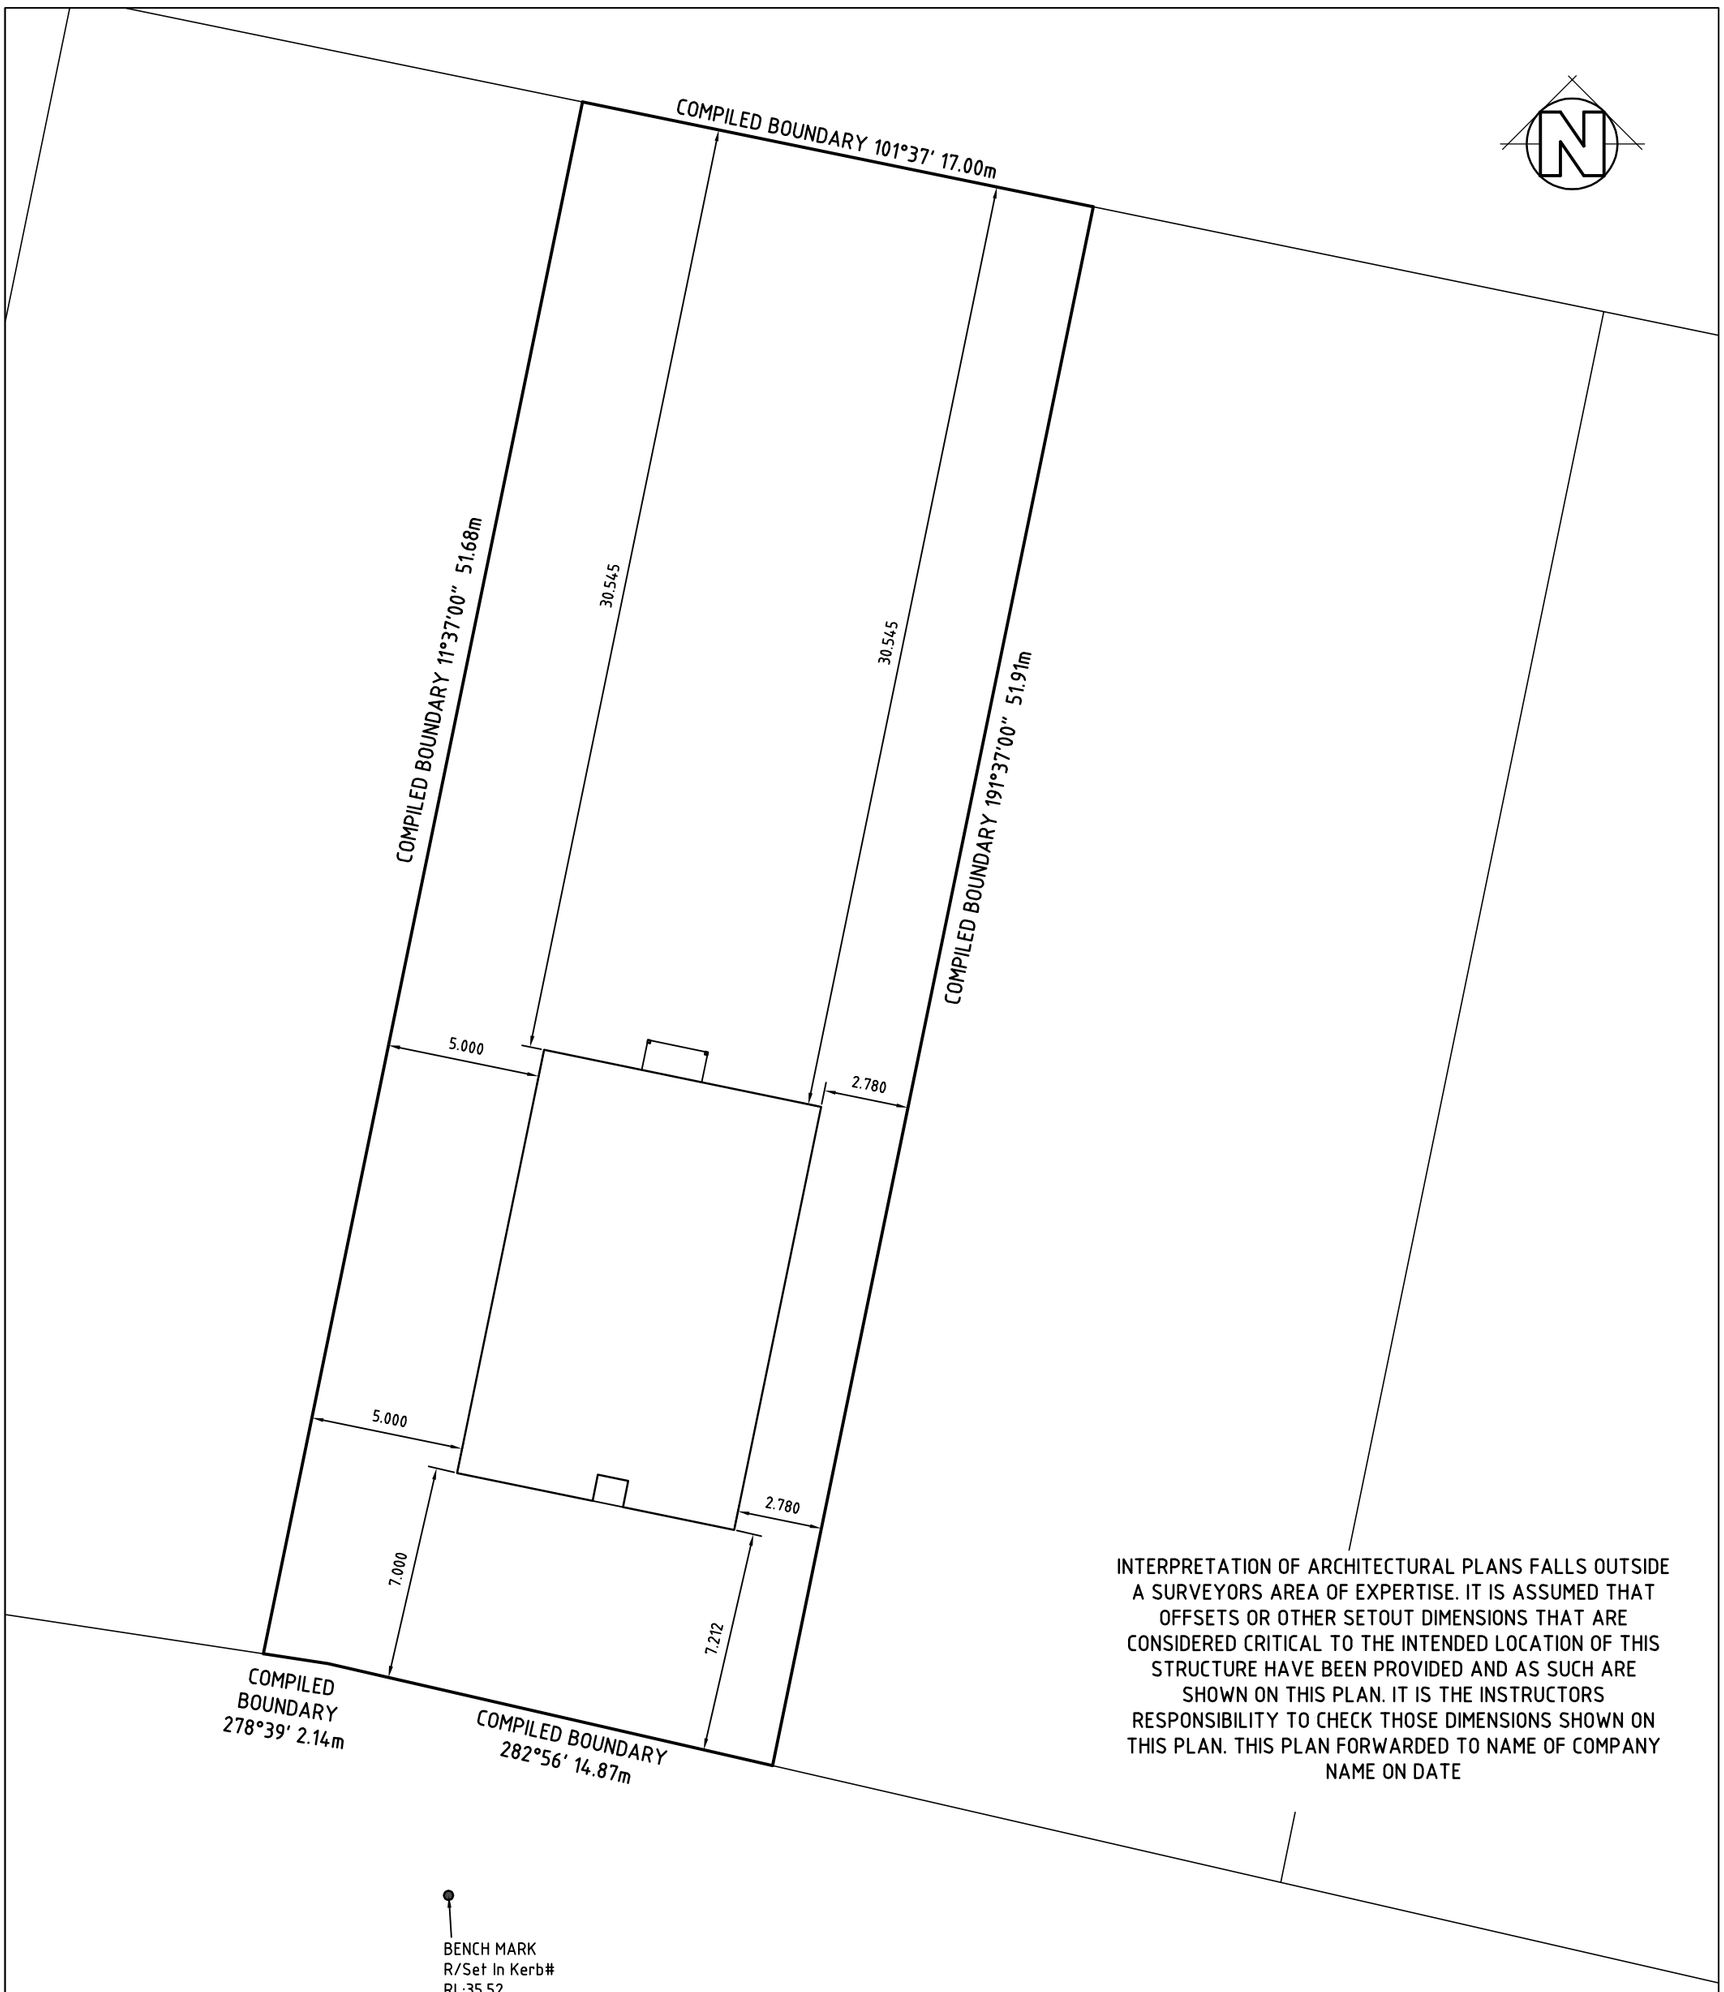

SURVEY PLUS
Address: 8 Amy Street, Moonah, Tasmania, 7009
Phone: 6273 9831
Fax: 6273 8316
Email: admin@surveyplustas.com.au
Mail: PO Box 299, Moonah, Tas, 7009

Project:
NEW RESIDENCE

Drawing:
SITE SETOUT PLAN

Drafted by:

Approved By:

Date:

Scale:
1:200@A3

Project/Drawing No:

Revision:

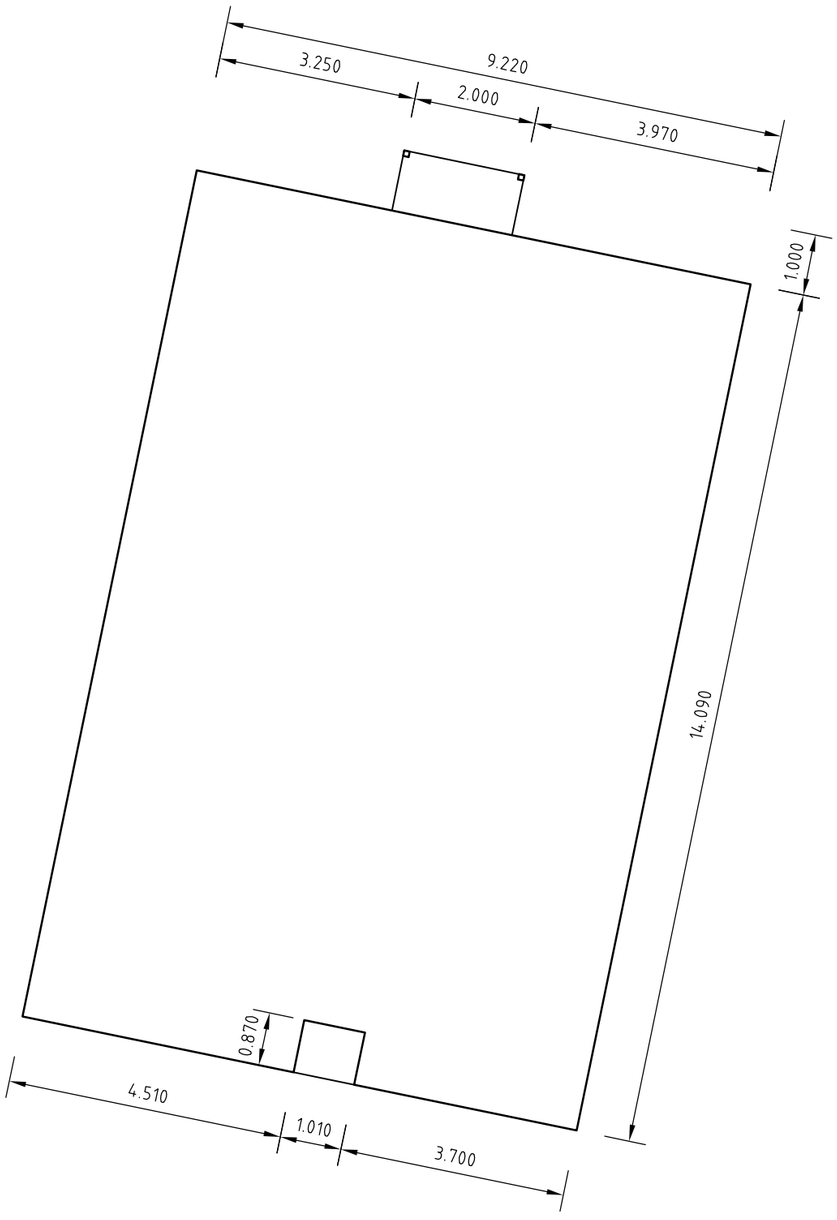

SURVEY PLUS
Address: 8 Amy Street, Moonah, Tasmania, 7009
Phone: 6273 9831
Fax: 6273 8316
Email: admin@surveyplustas.com.au
Mail: PO Box 299, Moonah, Tas, 7009

Project:
NEW RESIDENCE

Drawing:
FLOOR SETOUT PLAN

Drafted by:

Approved By:

Date:

Scale:
1:100@A3

Project/Drawing No:

Revision:

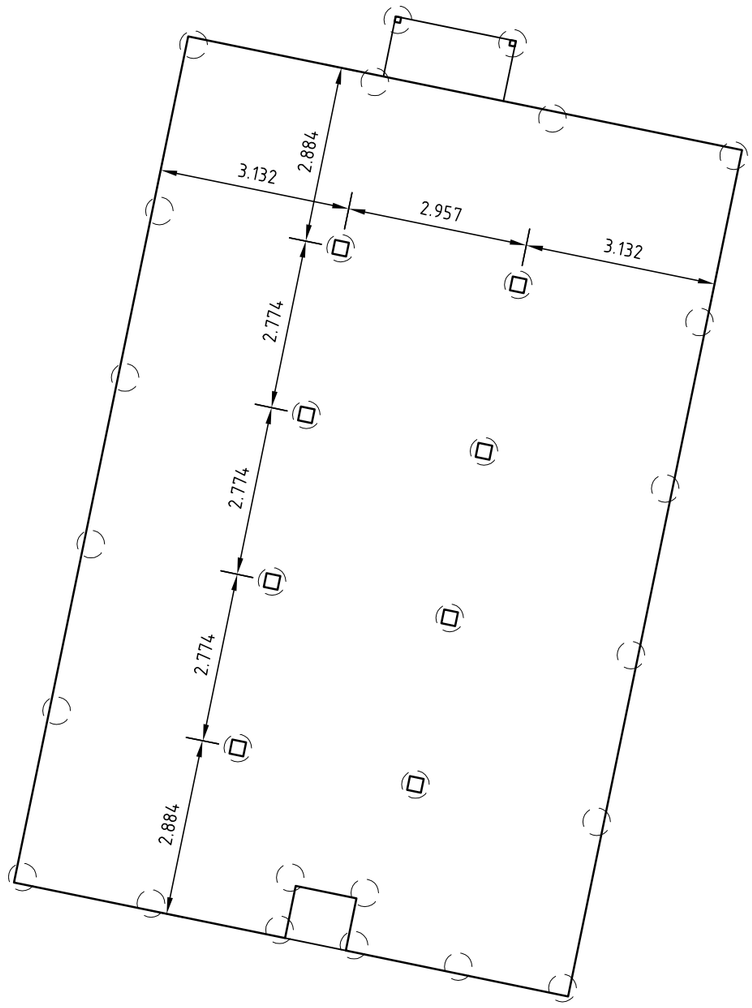

SURVEY PLUS
Address: 8 Amy Street, Moonah, Tasmania, 7009
Phone: 6273 9831
Fax: 6273 8316
Email: admin@surveyplustas.com.au
Mail: PO Box 299, Moonah, Tas, 7009

Project:
NEW RESIDENCE

Drawing:
PIER SETOUT PLAN

Drafted by:

Approved By:

Date:

Scale:
1:100@A3

Project/Drawing No:

Revision: