DERWENT RIVER

COMPILED BOUNDARY 123°19'40" 13.40m

BENCH MARK
Spike
RL:6.66

COMPILED BOUNDARY 399°06'20" 56.86m

16.277
8.583
5.622
5.650
20.664
12.591
25.410
17.462
6.718
7.851
6.457
16.598
6.297
8.638

BENCH MARK
Spike
RL:9.20

COMPILED BOUNDARY 132°54'00" 48.54m

COMPILED BOUNDARY 132°54'00" 14.14m

COMPILED BOUNDARY 32°54'40" 0.86m

COMPILED BOUNDARY 67°45'00" 39.62m

BENCH MARK
Spike
RL:8.49

INTERPRETATION OF ARCHITECTURAL PLANS FALLS OUTSIDE A SURVEYORS AREA OF EXPERTISE. IT IS ASSUMED THAT OFFSETS OR OTHER SETOUT DIMENSIONS THAT ARE CONSIDERED CRITICAL TO THE INTENDED LOCATION OF THIS STRUCTURE HAVE BEEN PROVIDED AND AS SUCH ARE SHOWN ON THIS PLAN. IT IS THE INSTRUCTORS RESPONSIBILITY TO CHECK THOSE DIMENSIONS SHOWN ON THIS PLAN. THIS PLAN FORWARDED TO NAME ON DATE

COMPILED BOUNDARY 338°45'20" 35.07m

COMPILED BOUNDARY 32°56'40" 128.21m

COMPILED BOUNDARY 348°58'20" 49.70m

BENCH MARK
Spike
RL:17.55

SURVEY PLUS
Address: 8 Amy Street, Moonah, Tasmania, 7009
Phone: 6273 9831
Fax: 6273 8316
Email: admin@surveyplustas.com.au
Mail: PO Box 299, Moonah, Tas, 7009

Project:
NEW RESIDENCE

Drawing:
SITE SETOUT PLAN

Drafted by:

Approved By:

Date:

Scale:
1:500@A3

Project/Drawing No:

Revision:

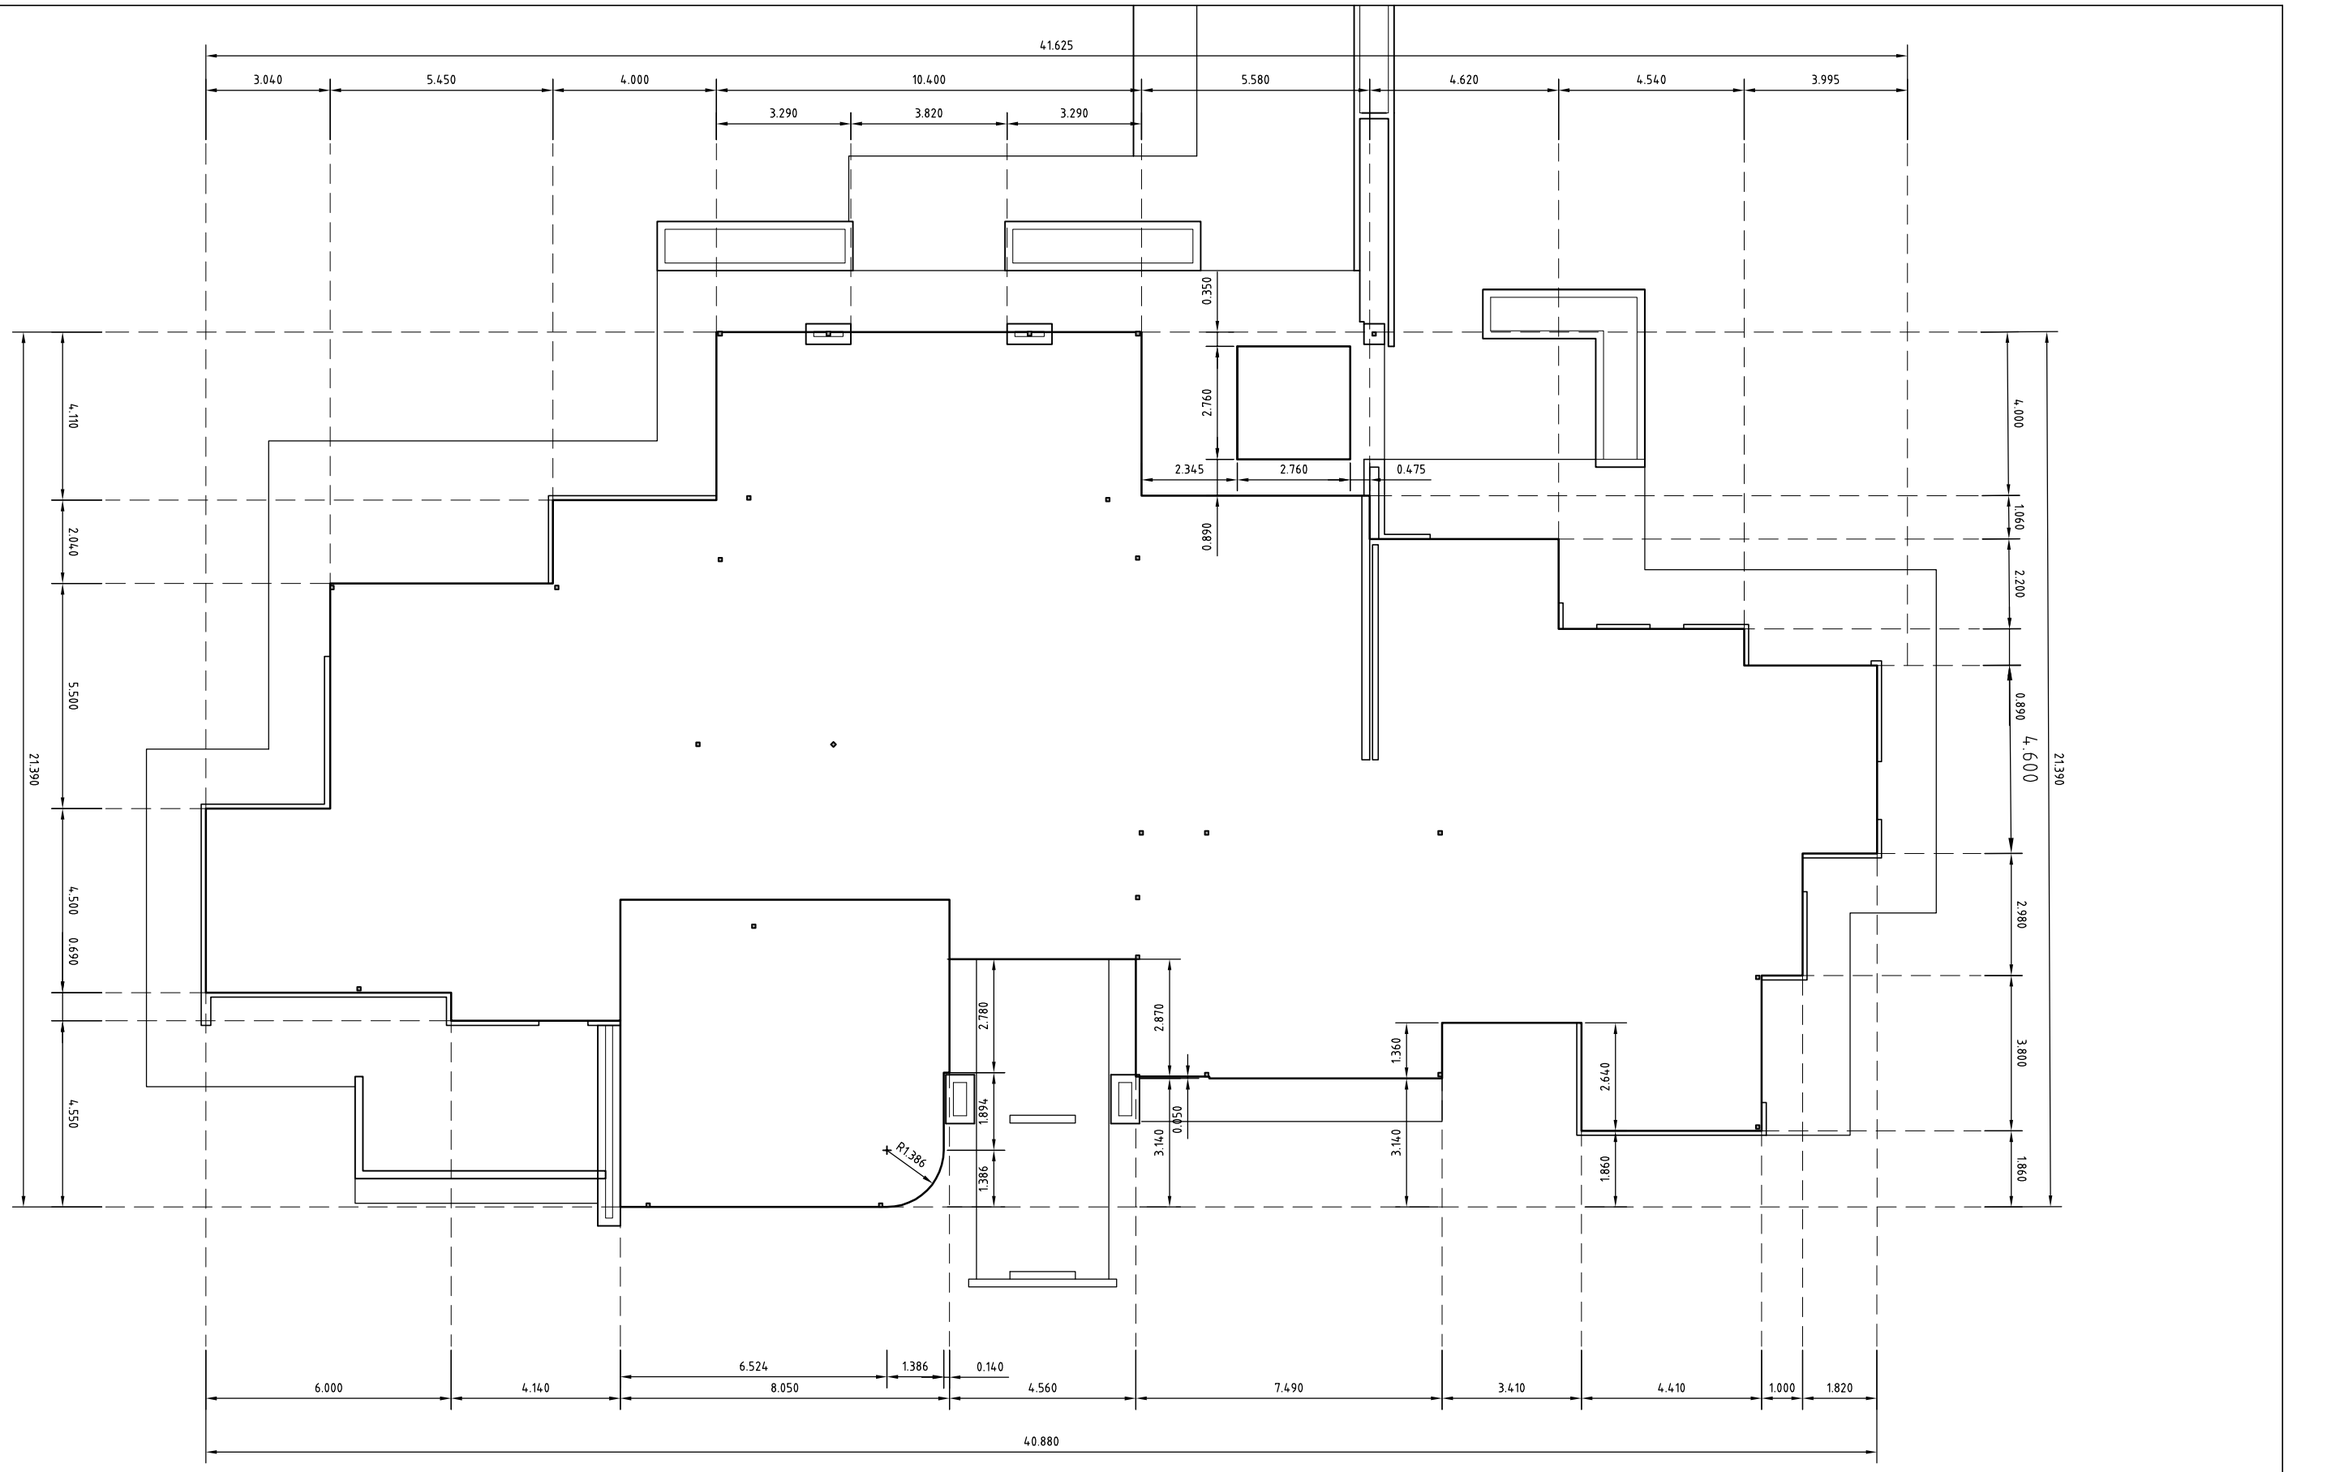

SURVEY PLUS
Address: 8 Amy Street, Moonah, Tasmania, 7009
Phone: 6273 9831
Fax: 6273 8316
Email: admin@surveyplustas.com.au
Mail: PO Box 299, Moonah, Tas, 7009

Project:
NEW RESIDENCE

Drawing:
BUILDING SETOUT PLAN

Drafted by:
Approved By:
Date:
Scale:
1:150@A3
Project/Drawing No:
Revision:

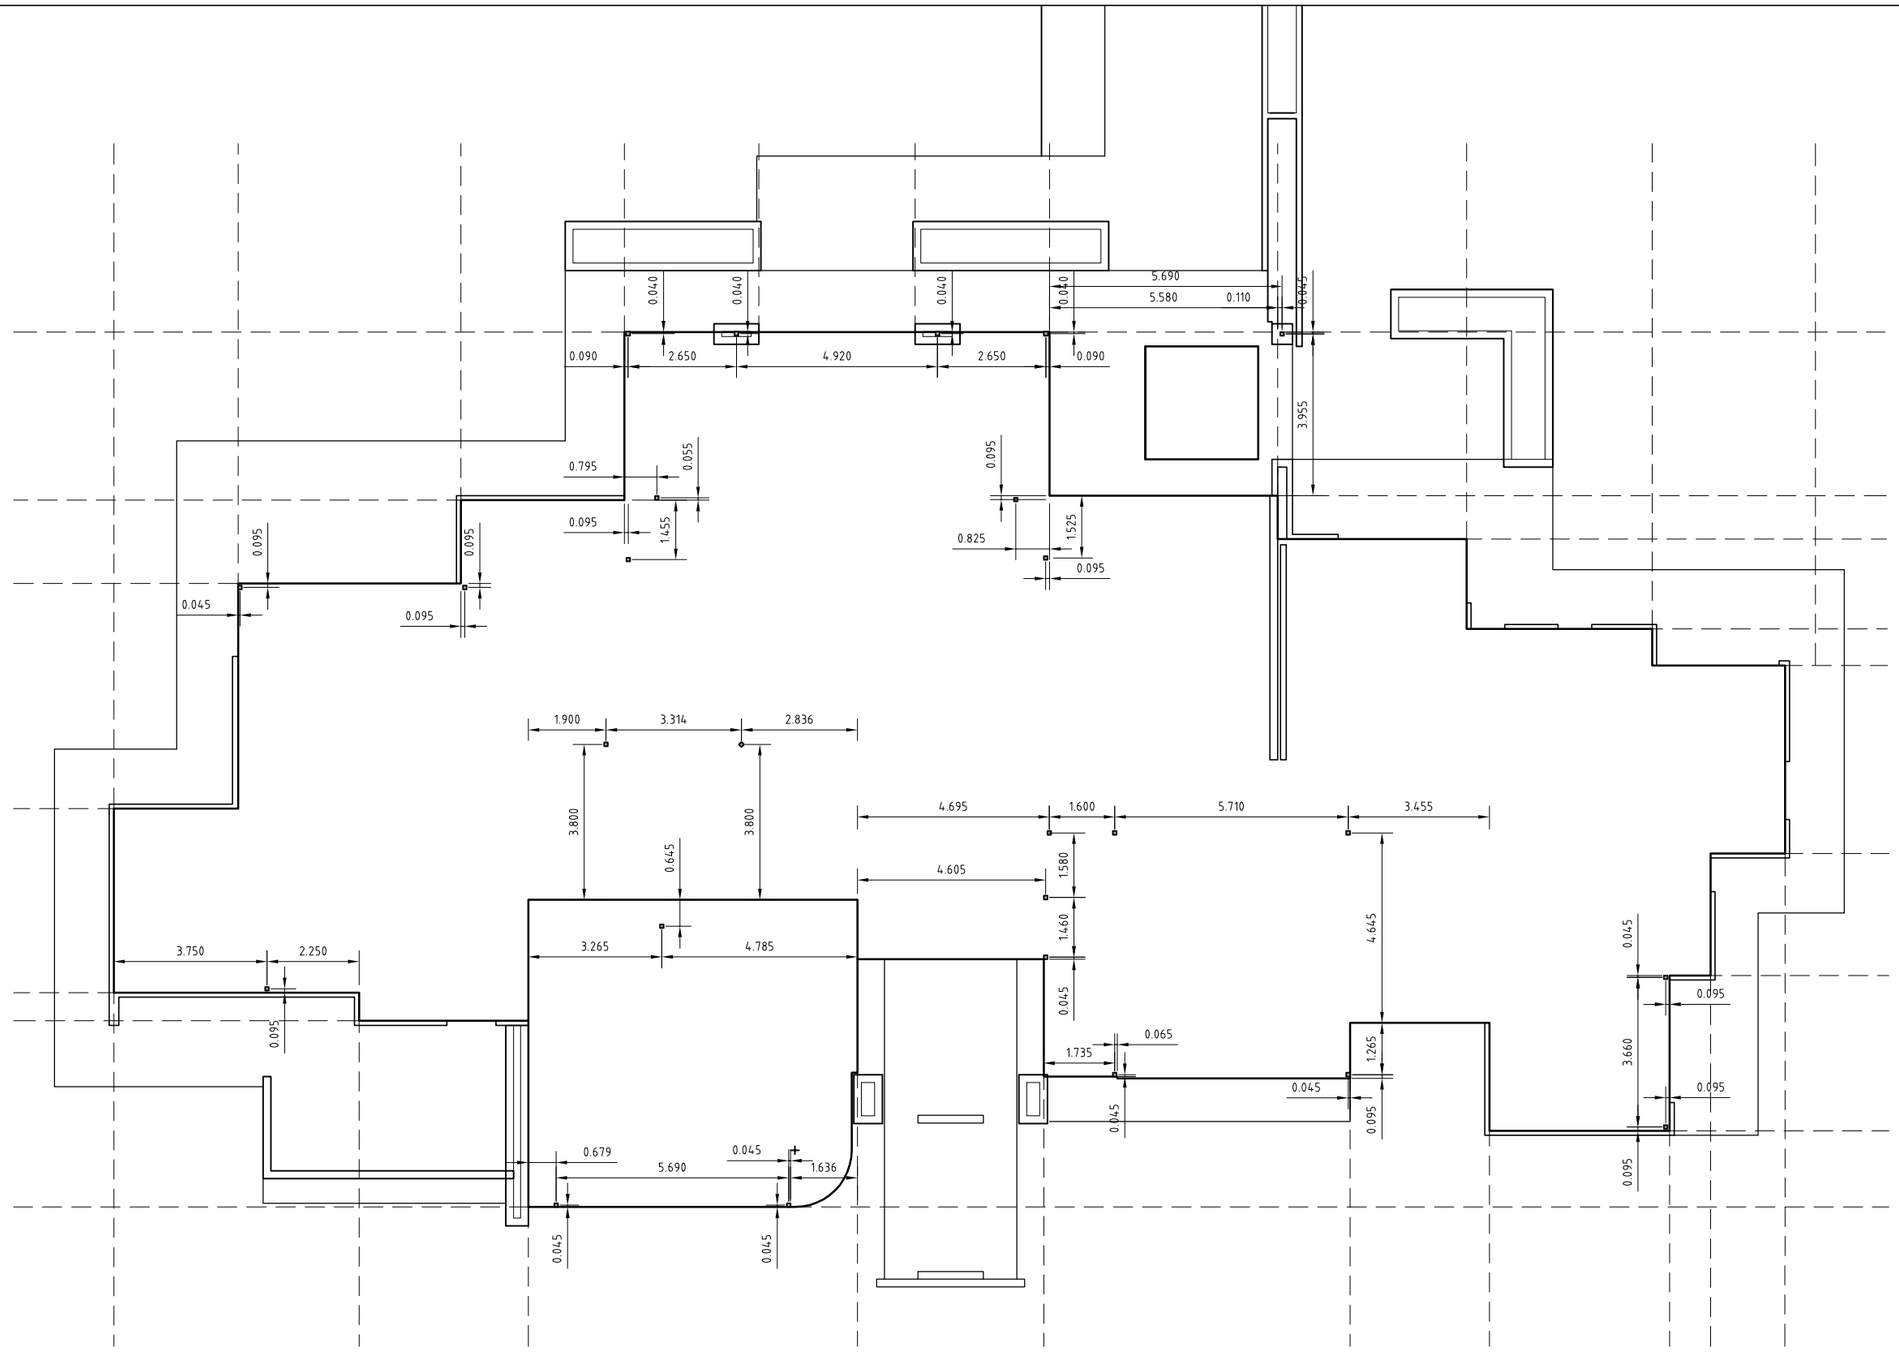

SURVEY PLUS
Address: 8 Amy Street, Moonah, Tasmania, 7009
Phone: 6273 9831
Fax: 6273 8316
Email: admin@surveyplustas.com.au
Mail: PO Box 299, Moonah, Tas, 7009

Project:
NEW RESIDENCE

Drawing:
BUILDING SETOUT PLAN

Drafted by:

Approved By:

Date:

Scale:
1:150@A3

Project/Drawing No:

Revision:

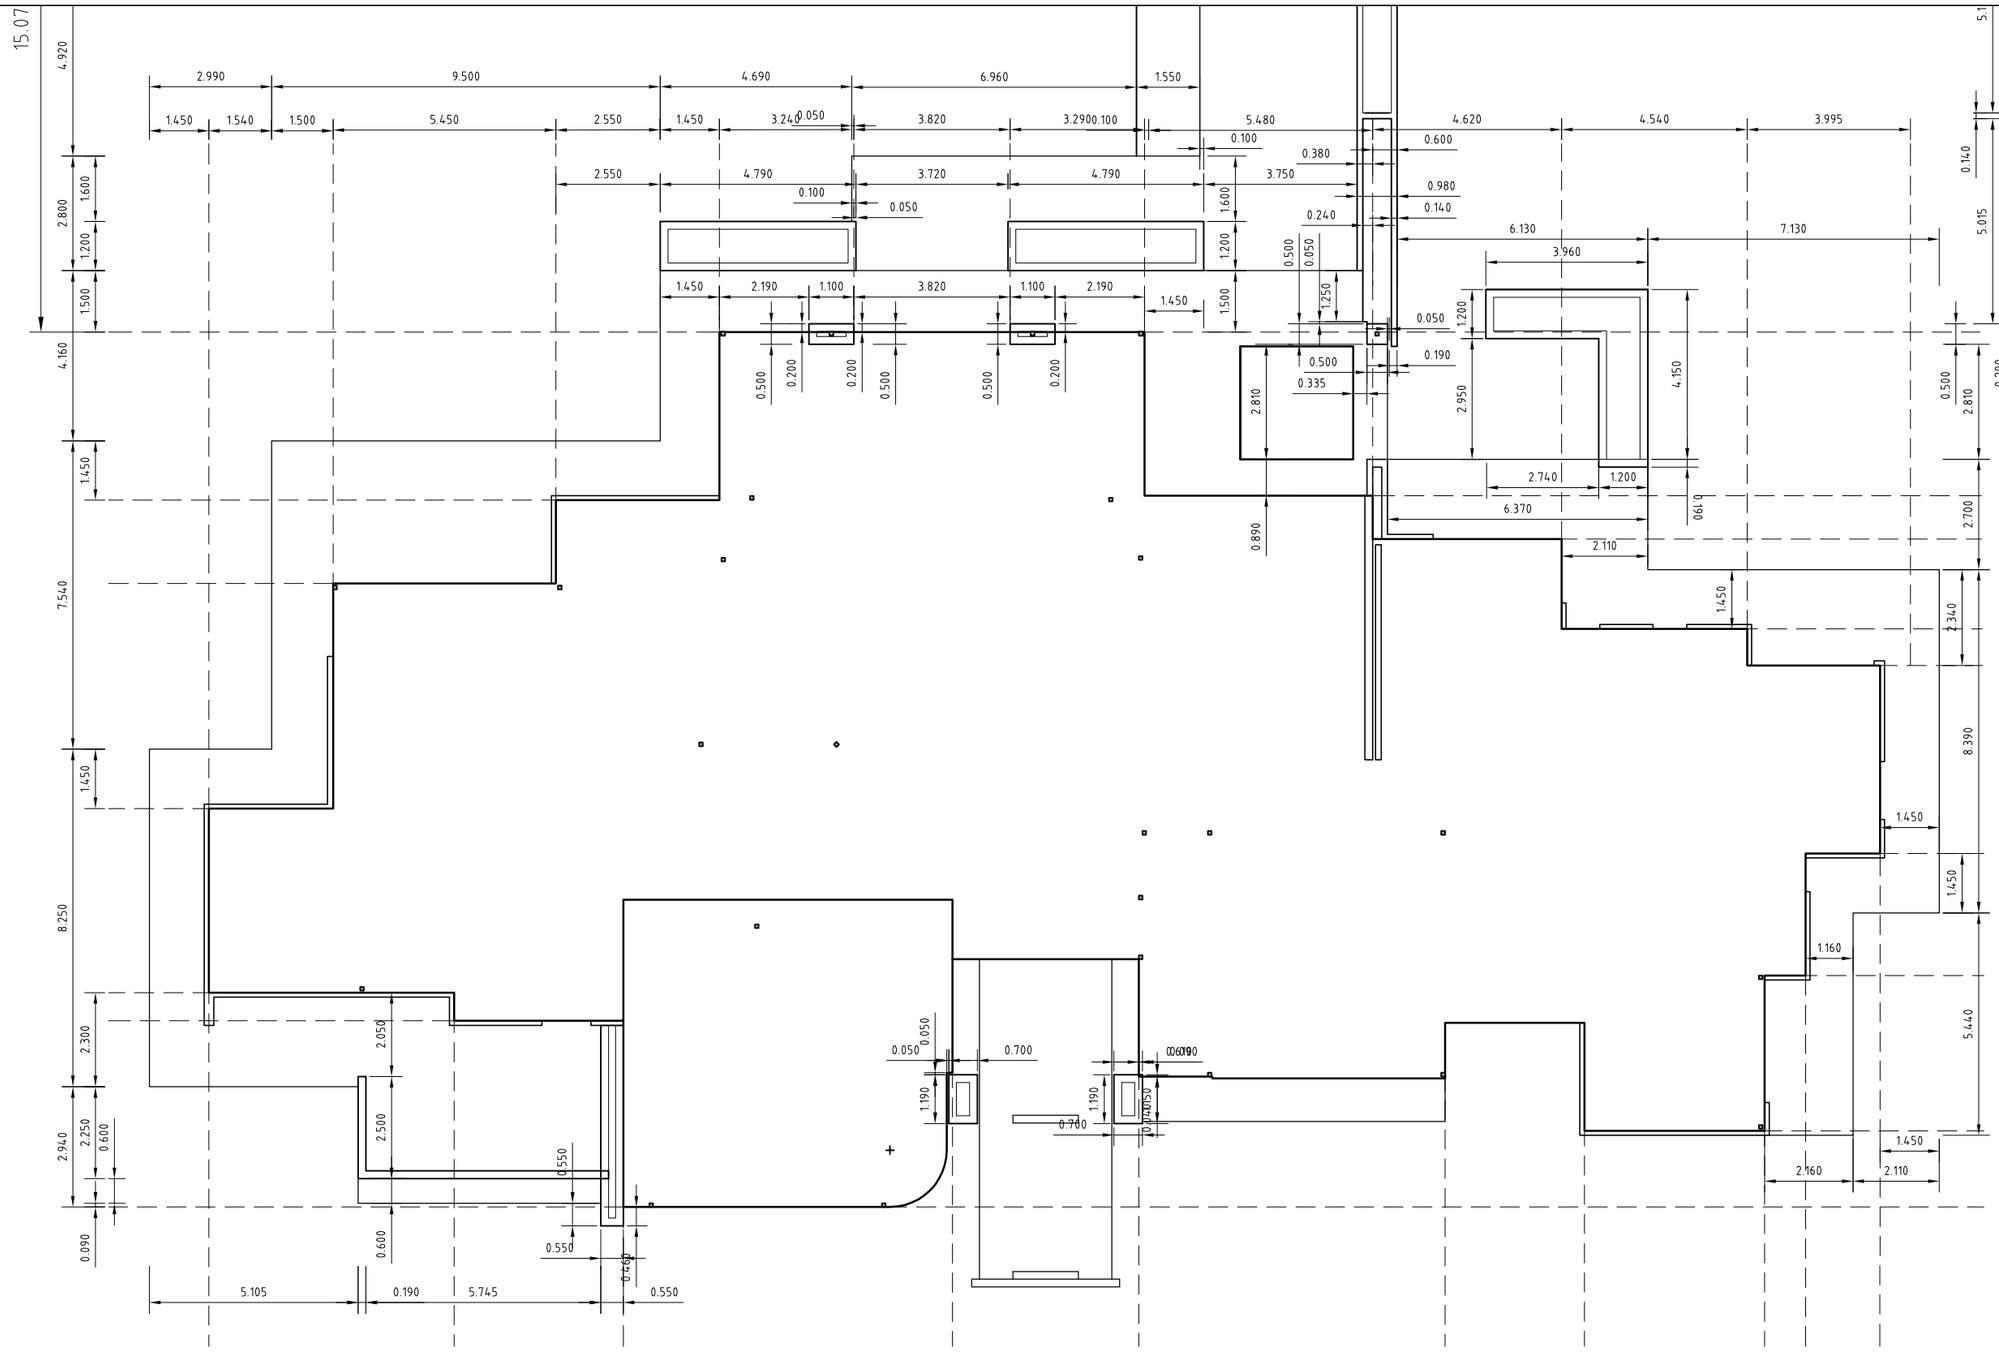

Address: 8 Amy Street, Moonah, Tasmania, 7009 **Phone:** 6273 9831 **Fax:** 6273 8316 **Email:** admin@surveyplustas.com.au **Mail:** PO Box 299, Moonah, Tas, 7009	Project: NEW RESIDENCE	Drawing: BUILDING SETOUT PLAN	Drafted by:	Approved By:
			Date:	Scale: 1:150@A3
			Project/Drawing No:	Revision:

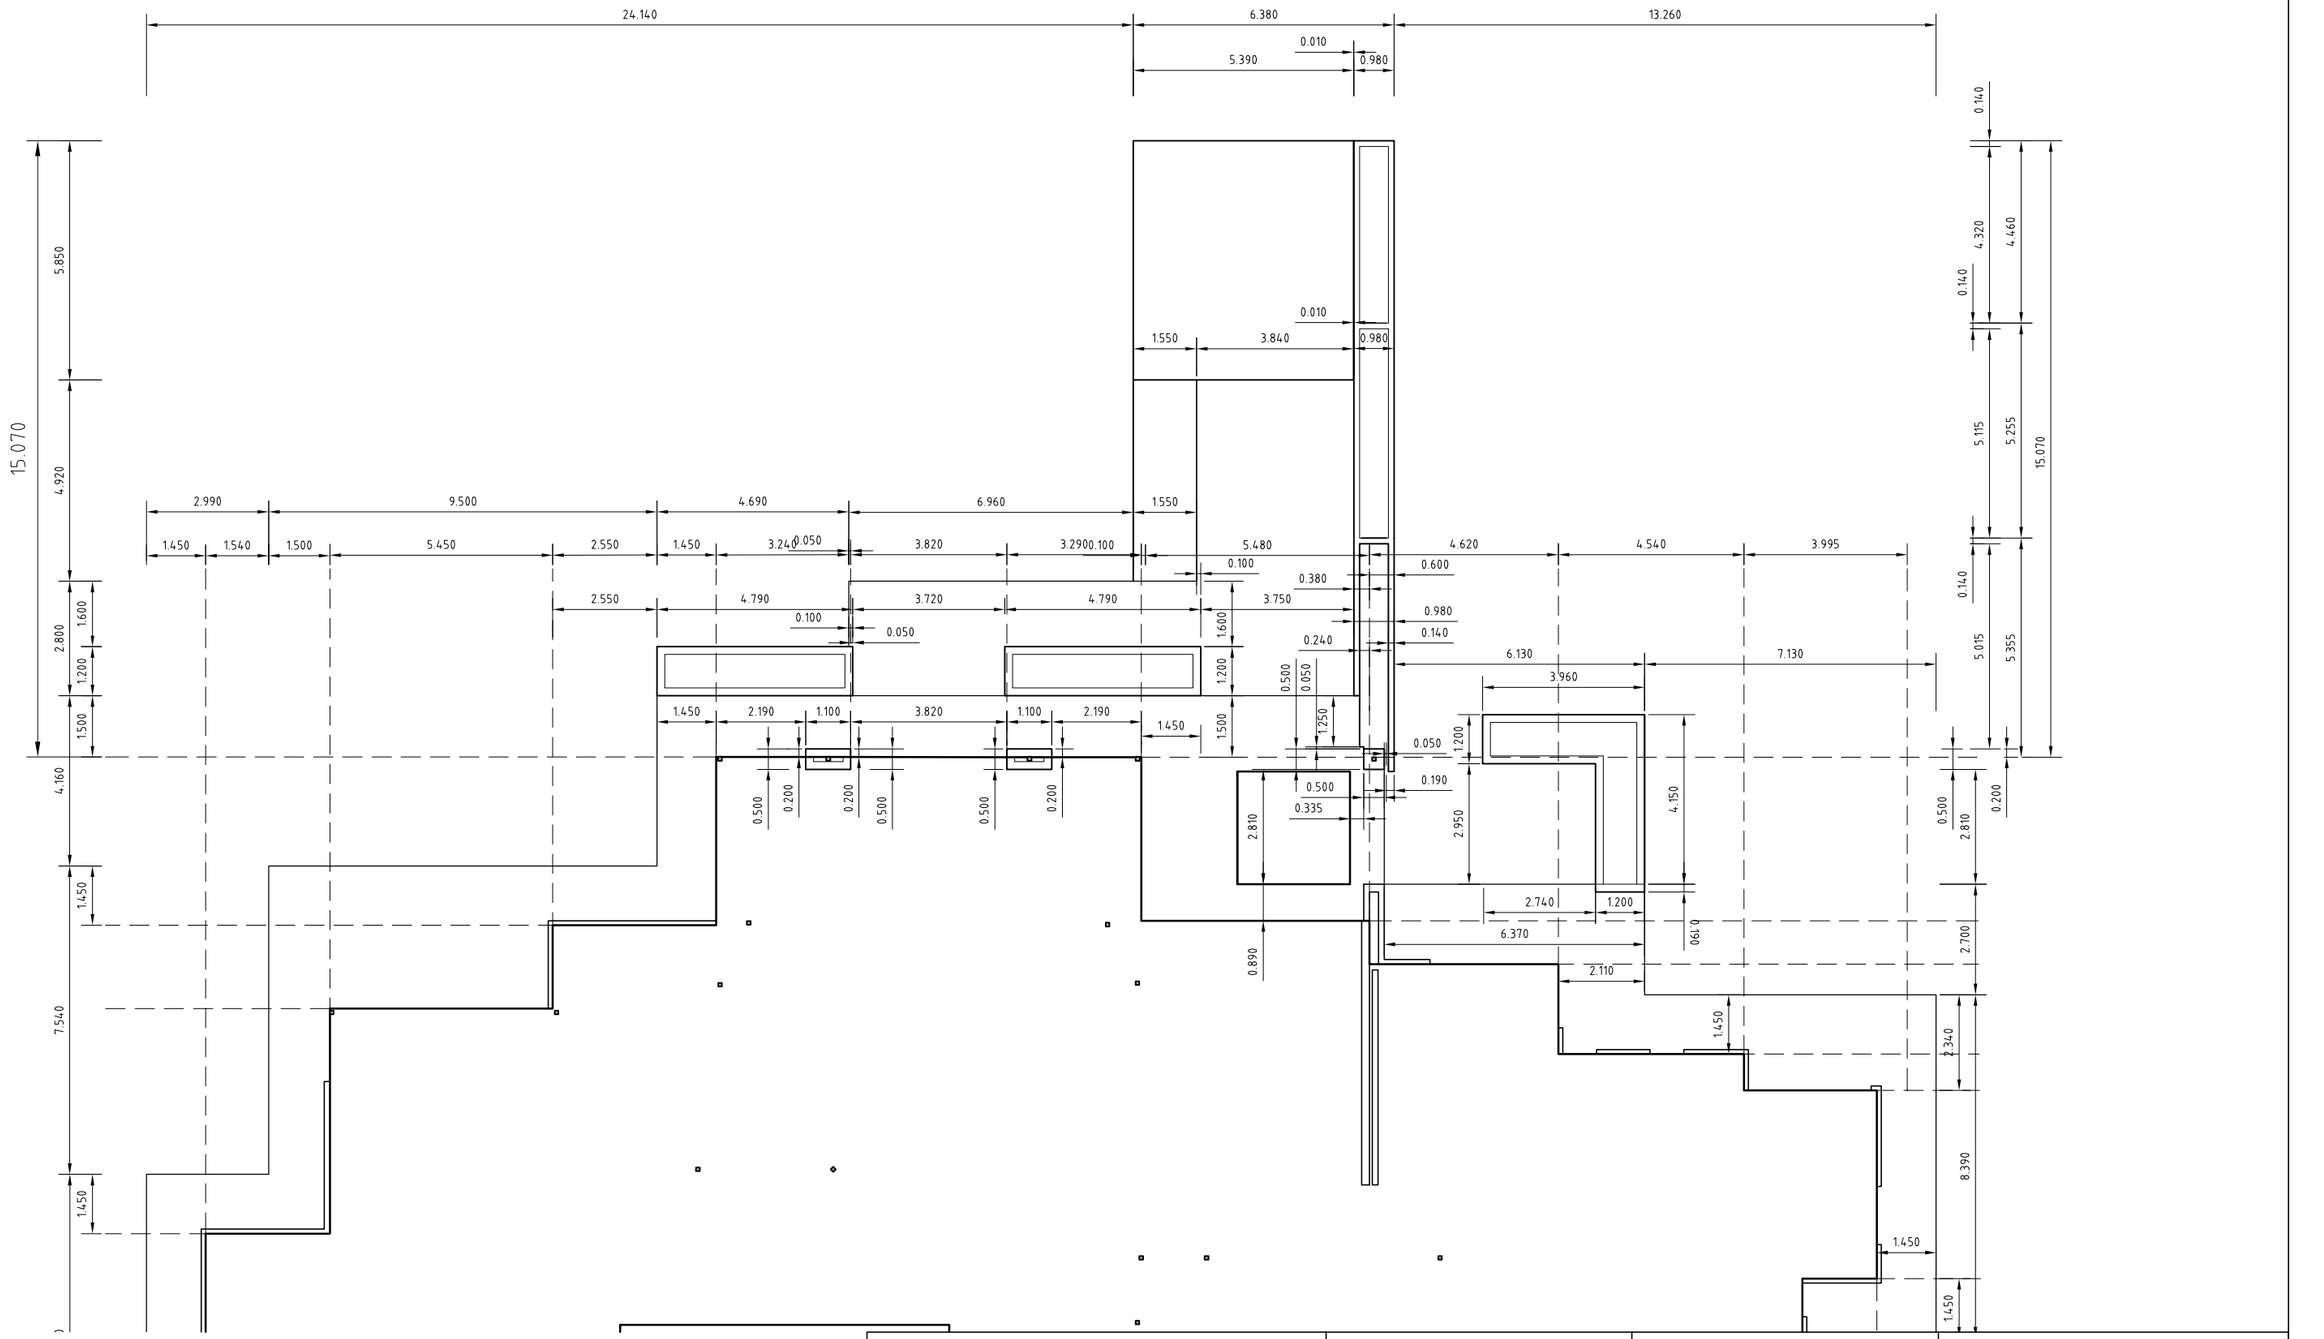

SURVEY PLUS

Address: 8 Amy Street, Moonah, Tasmania, 7009
Phone: 6273 9831
Fax: 6273 8316
Email: admin@surveyplustas.com.au
Mail: PO Box 299, Moonah, Tas, 7009

Project:
NEW RESIDENCE

Drawing:
BUILDING SETOUT PLAN

Drafted by:

Approved By:

Date:

Scale:
1:150@A3

Project/Drawing No:

Revision: