BENCH MARK
Rivet In Kerb#
RL:96.79

ROAD

EASEMENT TO BATTER

EX. CORNER MARK
Peg
RL:95.54

CORNER MARK
Peg
RL:94.01

BDY A – COMPILED BOUNDARY 105°46' 12.34m
BDY B – COMPILED BOUNDARY 134°14' 14.29m

BDY A (4.02m)

BDY B (8.64m)

6.495

6.865

5.749

6.758

2.720

3.200

4.160

COMPILED BOUNDARY 40°24'20" 50.32m

COMPILED BOUNDARY 221°01'40" 54.85m

28.591

28.606

EX. CORNER MARK
Peg
RL:111.26

COMPILED BOUNDARY 311°11'20" 24.88m

EX. CORNER MARK
Peg
RL:111.56

SURVEY PLUS
Address: 8 Amy Street, Moonah, Tasmania, 7009
Phone: 6273 9831
Fax: 6273 8316
Email: admin@surveyplustas.com.au
Mail: PO Box 299, Moonah, Tas, 7009

Project:
NEW RESIDENCE

Drawing:
SITE SETOUT PLAN

Drafted by:

Approved By:

Date:

Scale:
1:200@A3

Project/Drawing No:

Revision:

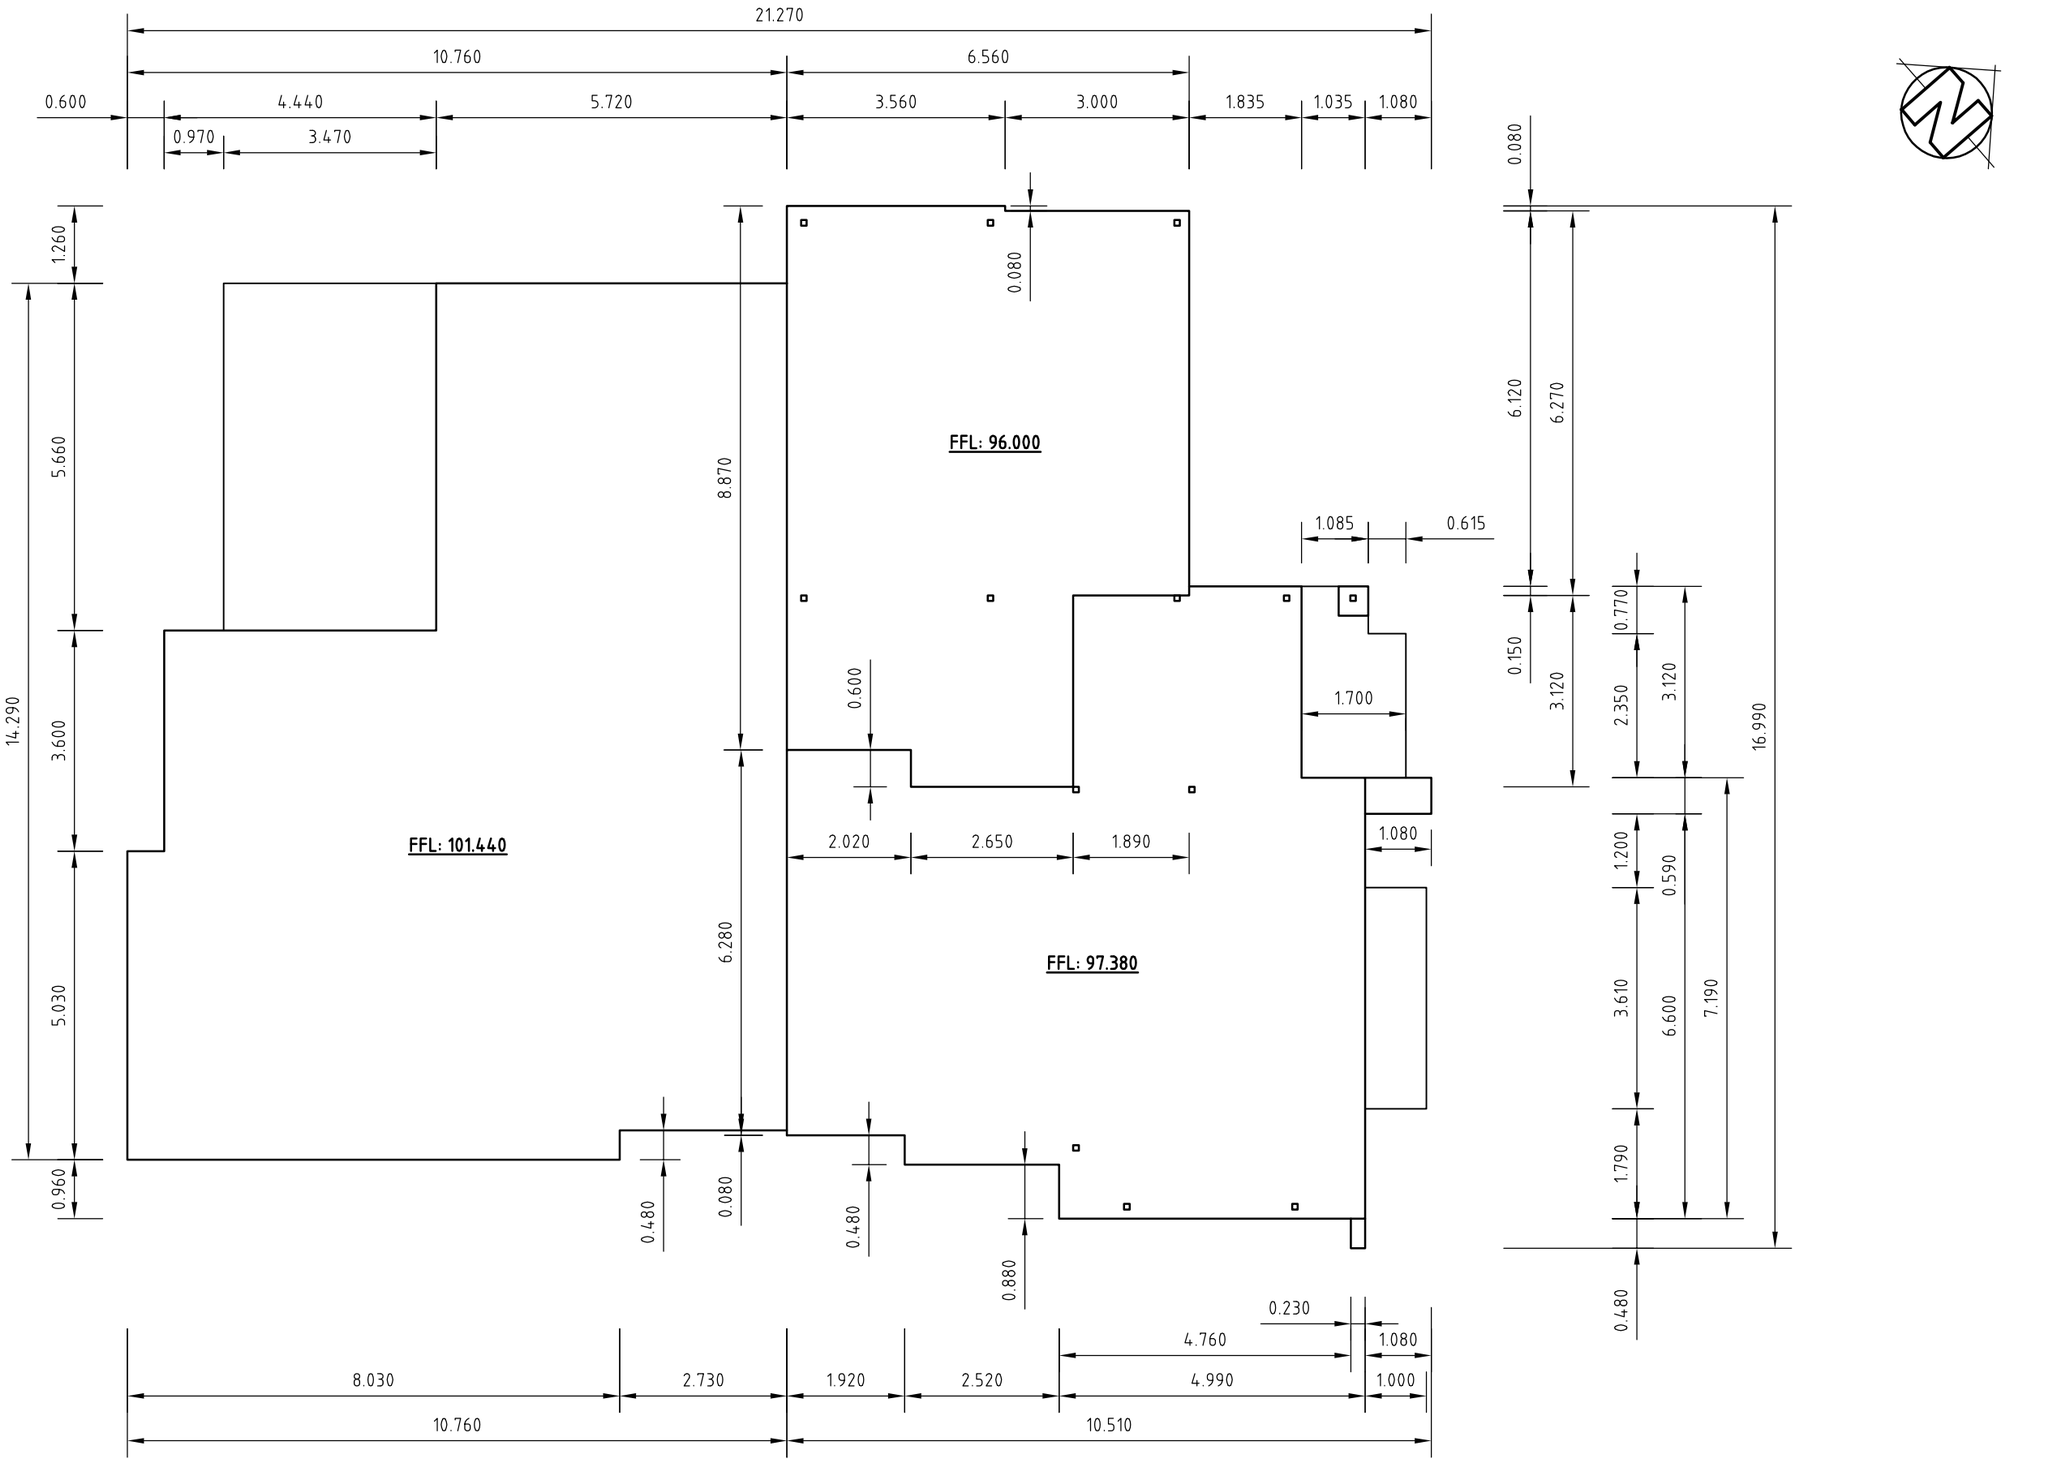

SURVEY PLUS

Address: 8 Amy Street, Moonah, Tasmania, 7009
Phone: 6273 9831
Fax: 6273 8316
Email: admin@surveyplustas.com.au
Mail: PO Box 299, Moonah, Tas, 7009

Project:
NEW RESIDENCE

Drawing:
FLOOR SETOUT PLAN

Drafted by:

Approved By:

Date:

Scale:
1:100@A3

Project/Drawing No:

Revision:

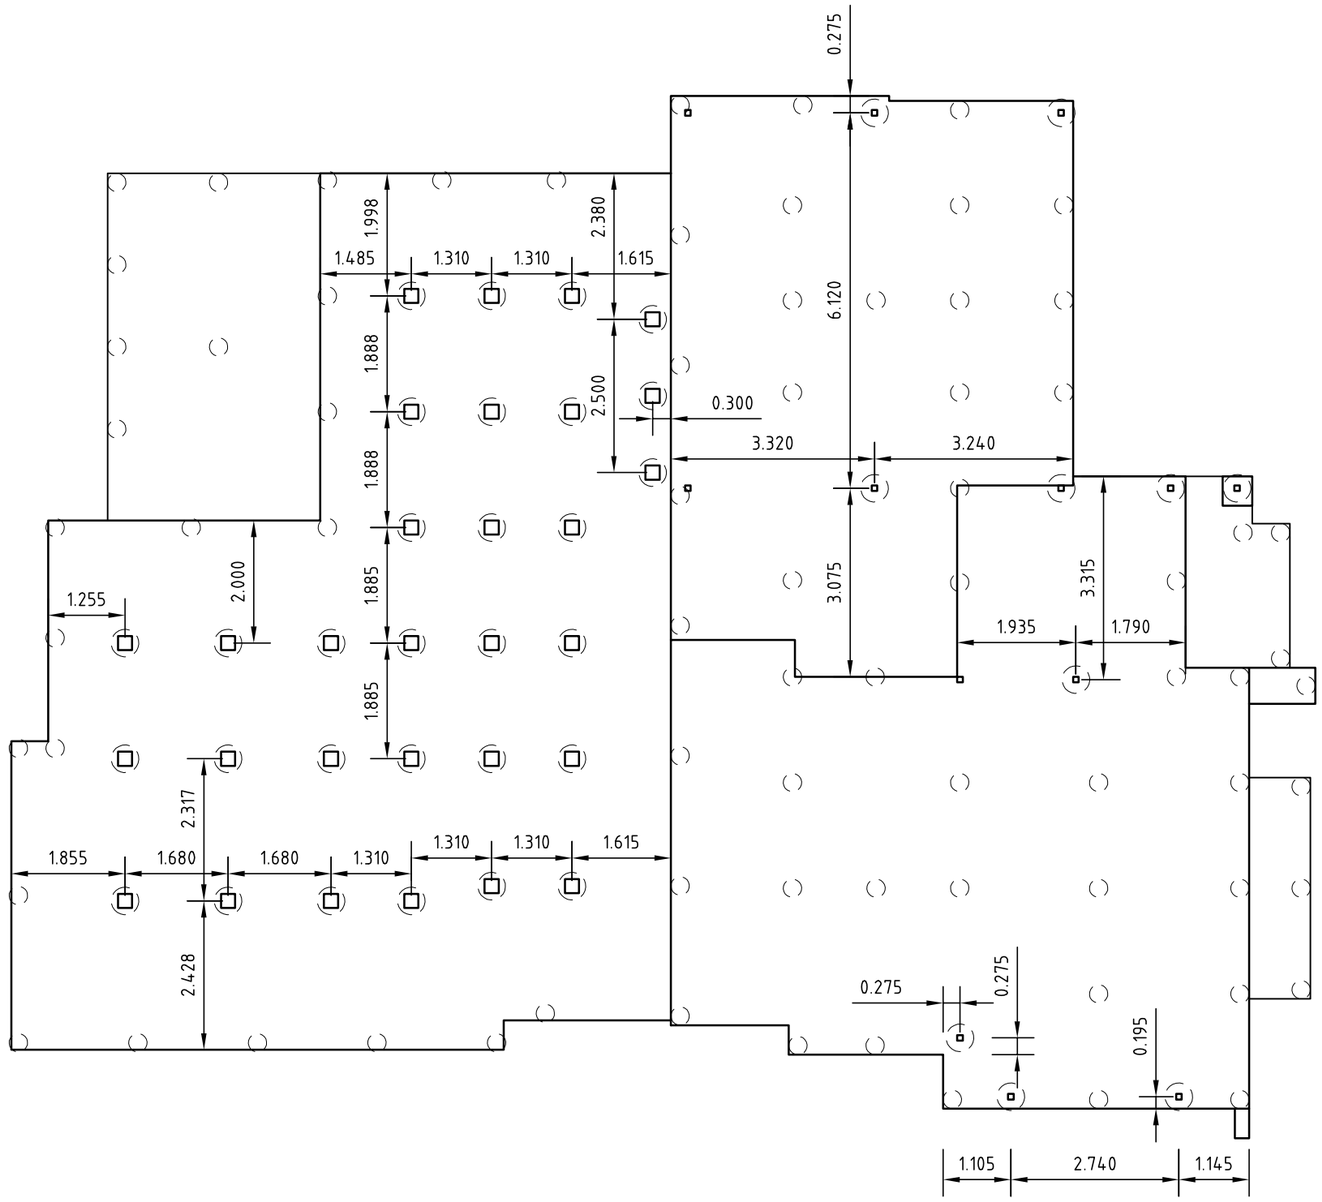

SURVEY PLUS
Address: 8 Amy Street, Moonah, Tasmania, 7009
Phone: 6273 9831
Fax: 6273 8316
Email: admin@surveyplustas.com.au
Mail: PO Box 299, Moonah, Tas, 7009

Project:
NEW RESIDENCE

Drawing:
PIER SETOUT PLAN

Drafted by:

Approved By:

Date:

Scale:
1:100@A3

Project/Drawing No:

Revision: